

10 on South

BERGSTREME
Developments & Architectural Designs

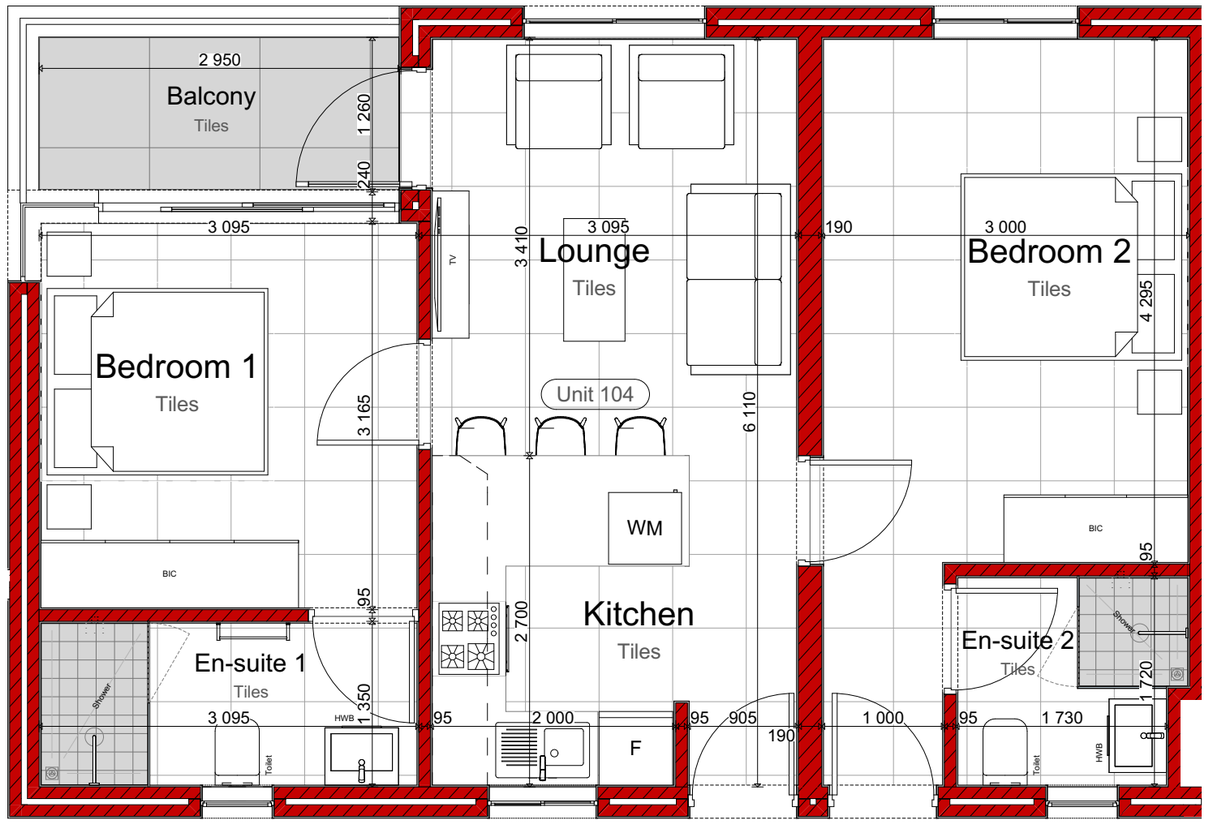

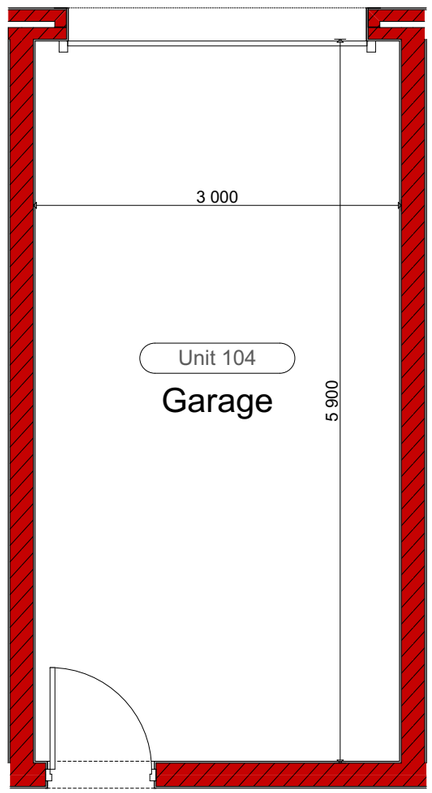

Unit 104	
Living Area	56,64
Garage	19,43
Balcony	4,79
	80,86 m²

ICON ARCHITECTS

10 on South

BERGSTREME
Developments & Architectural Designs





iCON ARCHITECTS

1. First Floor 1:100

Unit Location


10 on South

BERGSTREME
Developments & Architectural Designs



ERF 34745

ERF 34746

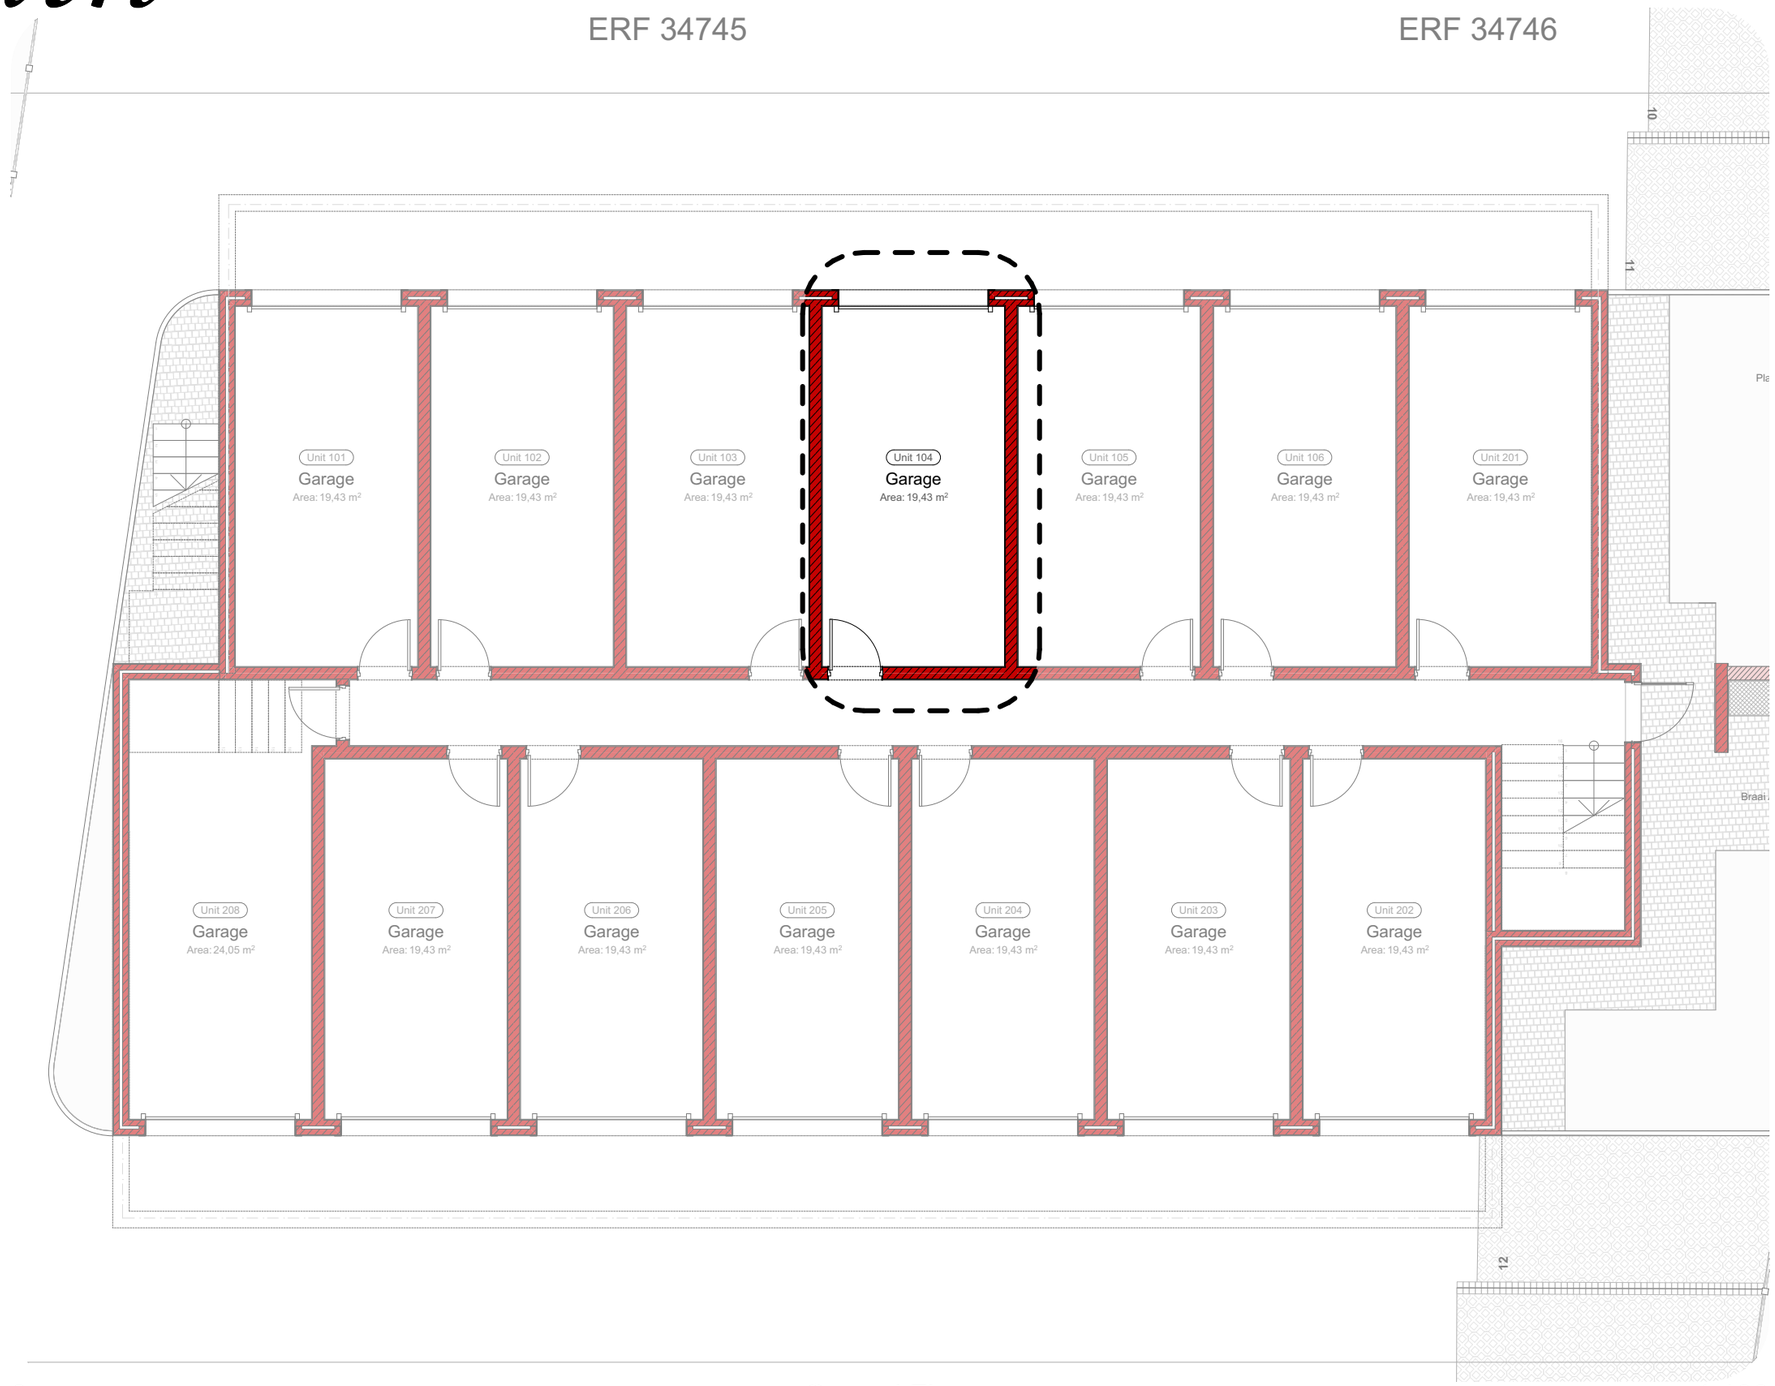


ICON ARCHITECTS

0. Ground Floor 1:100

Garage Location

10 on South

BERGSTREME
Developments & Architectural Designs

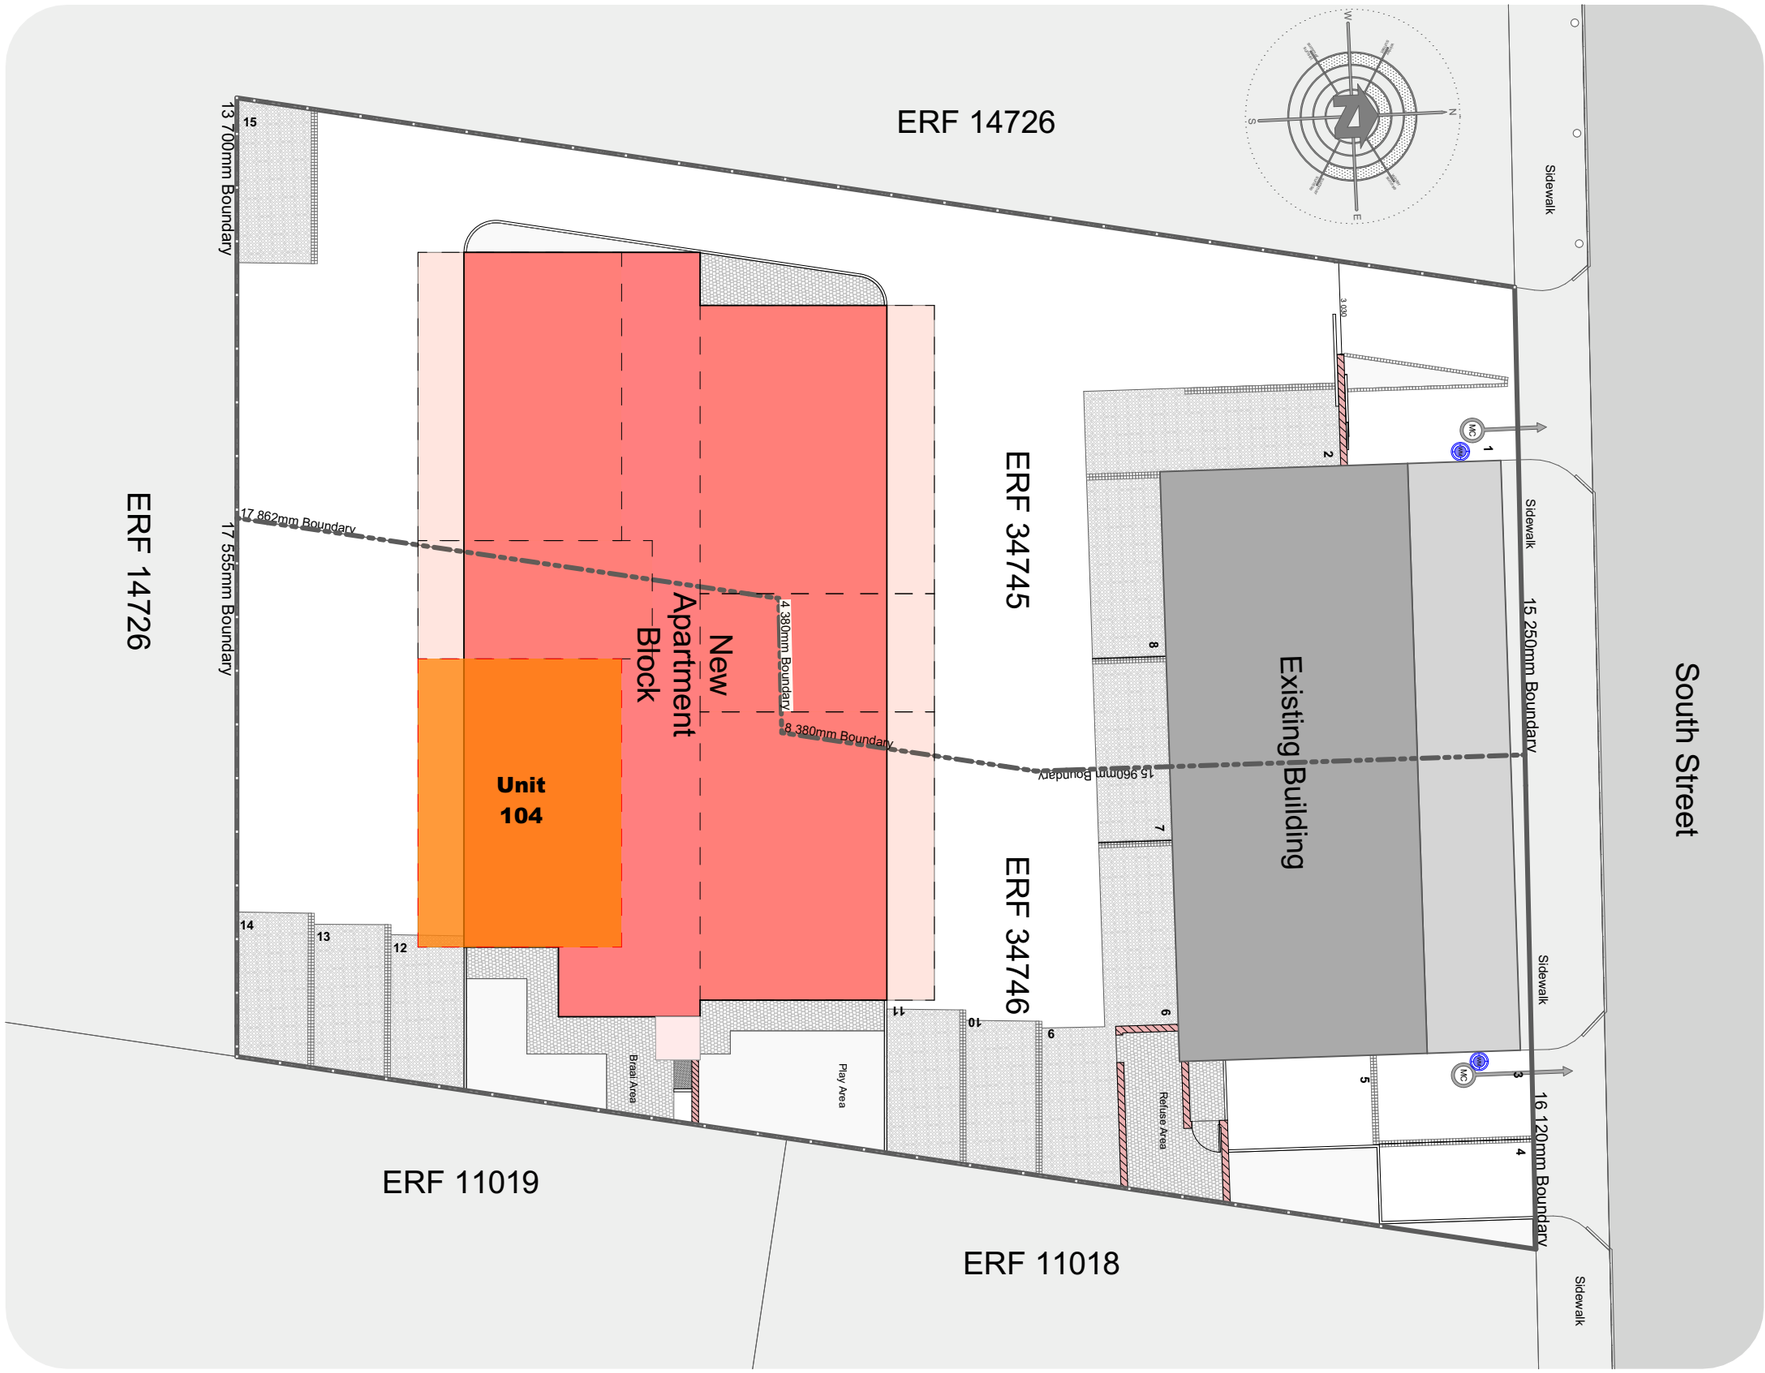

ICON ARCHITECTS

Unit Location - onsite

10 on South

BERGSTREME
Developments & Architectural Designs

S-02 Sanware Schedule Summary -2

Location	Image	Description
Basin		
Bathroom		GIO 600X480 BASIN + WALL HUNG CABINET
Bathroom		GIO BENKISER TRICORN ANGLE VALVE 15X10
Bathroom		GIO WASTE BRASS CLICKER SLOTTED 32mm
Bathroom		LOGIS BASIN MIXER 70 NO PUW
Bathroom		PVC TRAP 32mm
Bathroom Fittings		
Bathroom		STUN A D/TOWEL RAIL 600mm
Bathroom		STUN TOILET ROLL HOLDER
Bathroom		STUN TOWEL RING

Location	Image	Description
Shower		
Bathroom		CONCEALED BODY SMALL
Bathroom		LOGIS SHOWER MIXER FINISH SET
Bathroom		RAINDANCE 150 OVERHEAD SHOWER ROSE
Bathroom		SHOWER ARM LONG 400mm Gio
Bathroom		TRAP SHOWER TOURBILLON SQUARE WIRQUIN COMPLETE
Sink		
Kitchen		FRANKE - NOUVEAU SINK
Kitchen		GIO BENKISER TRICORN ANGLE VALVE 15X10
Kitchen		HANSGROHE DECOR E² SINK MIXER

Location	Image	Description
Kitchen		PVC TRAP 32mm
Washing Machine		
Kitchen		GIO BENKISER TRICORN ANGLE VALVE 15X10
Kitchen		PVC TRAP 32mm
WC		
Bathroom		BETTA DIPLOMAT W/H PAN
Bathroom		GEBERIT ALPHA 15 MATT FLUSH PLATE
Bathroom		GEBERIT KOMBIFIX WALL HUNG ALPHA RANGE

ICON ARCHITECTS